




FRONT ELEVATION

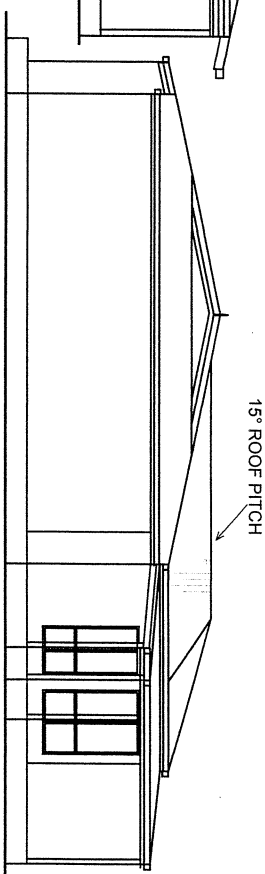


SIDE ELEVATION

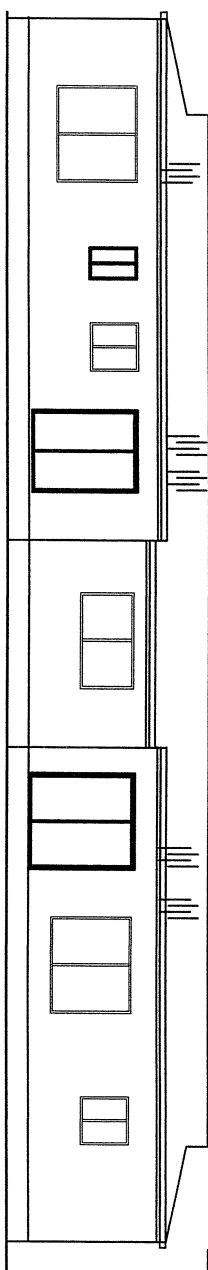


REAR ELEVATION

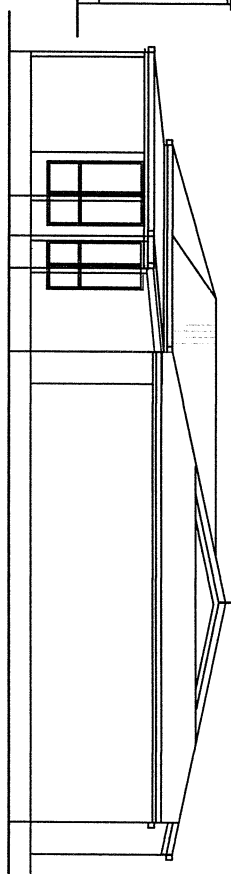

SIDE ELEVATION

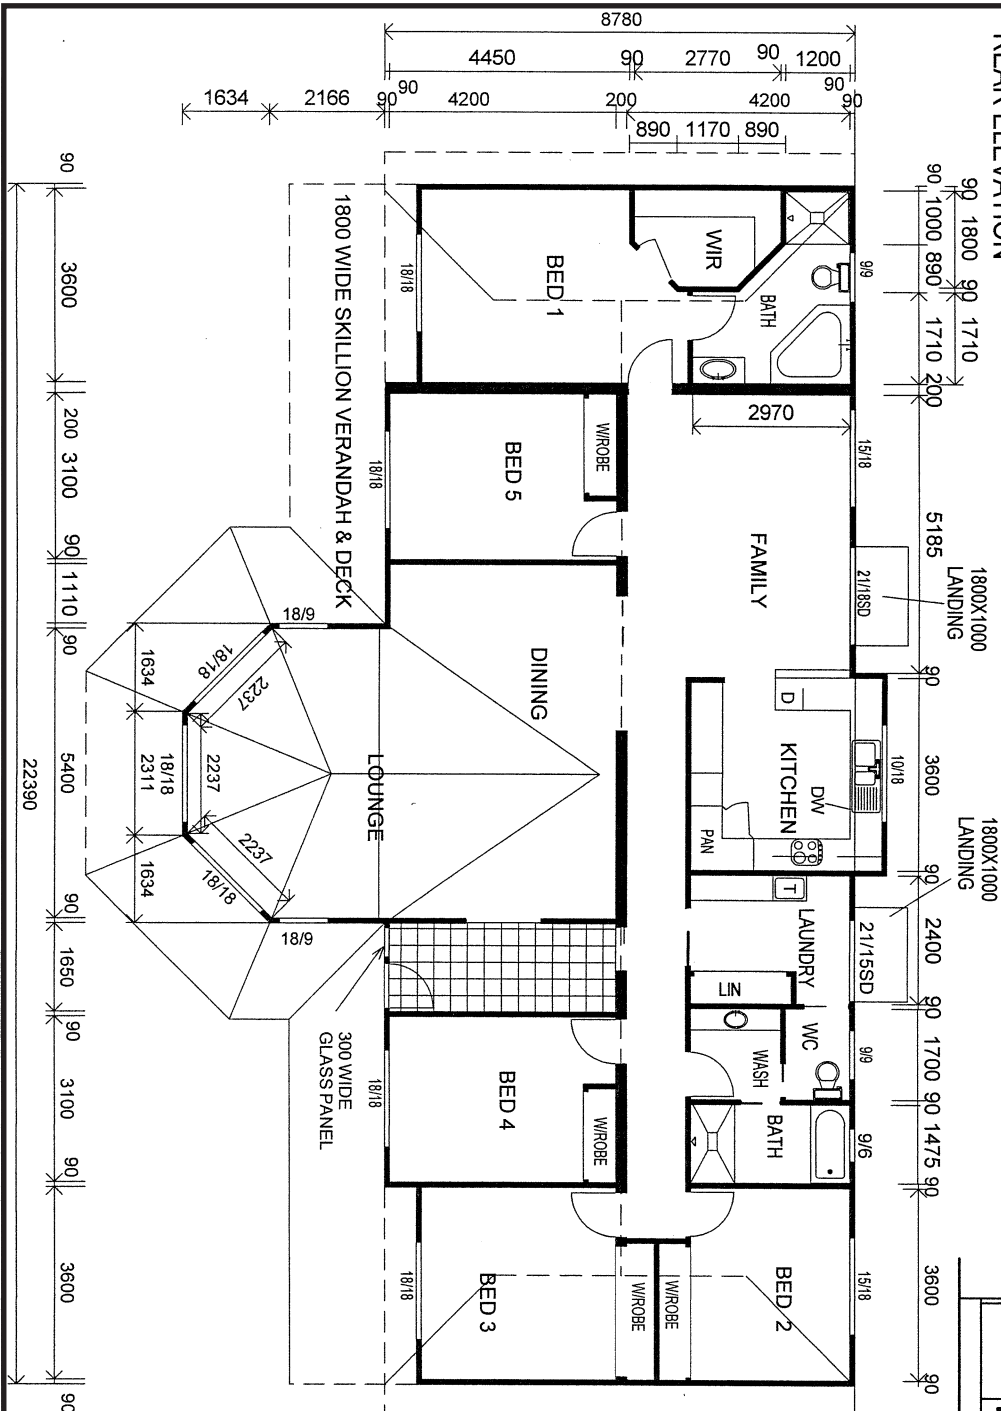


FLOOR PLAN

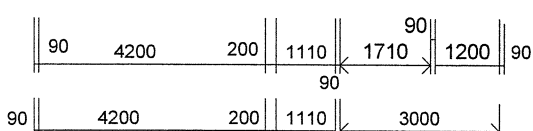

ACACIA
© COPYRIGHT

CLIENT
LOCATION

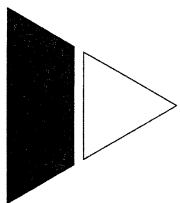

BETTERLOOK H O M E S

BETTERLOOK HOMES PTY. LTD.
156 Hammond Ave.
Wagga Wagga 2650
Ph. 02 69213133

AREA = 215 sq m

SCALE 1:100

DATE _____

SHEET 1 OF 1