




FRONT ELEVATION

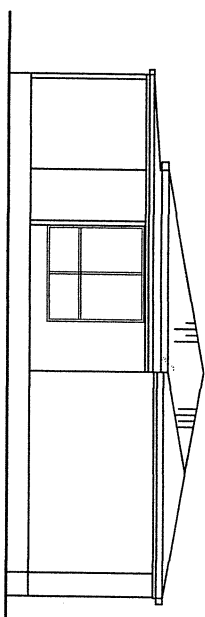


SIDE ELEVATION

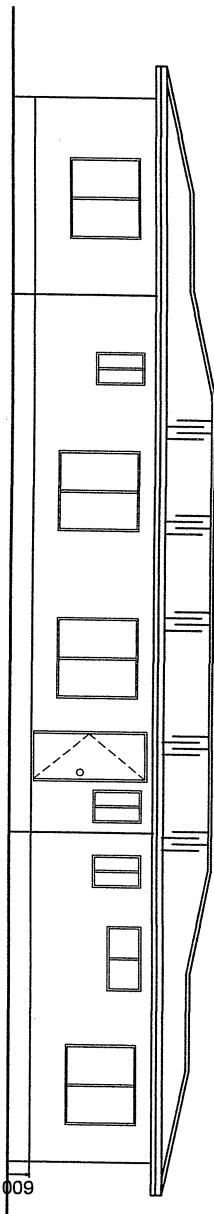

REAR ELEVATION

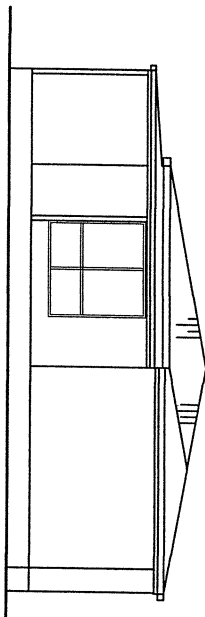

SIDE ELEVATION

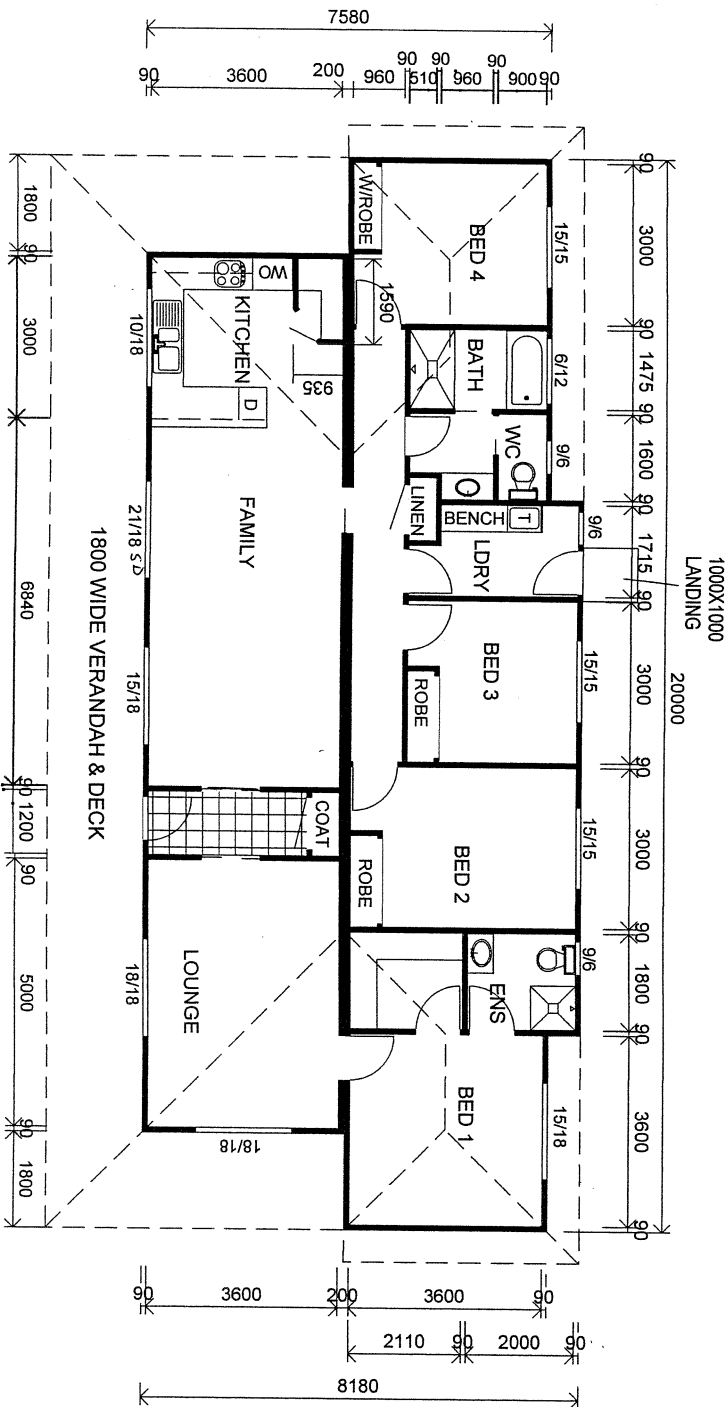


FLOOR PLAN

MAGNOLIA

© COPYRIGHT

CLIENT
LOCATION

AREA = 142 sq m
SCALE 1:100
DATE
SHEET 1 OF 1

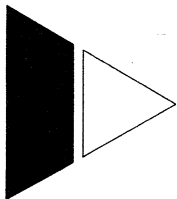

BETTERLOOK
H O M E S

BETTERLOOK HOMES PTY. LTD.
156 Hammond Ave
Wagga Wagga 2650
Ph. 02 69213133