



FRONT ELEVATION

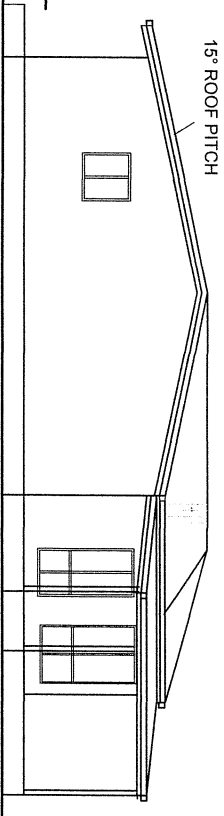


15° ROOF PITCH


SIDE ELEVATION

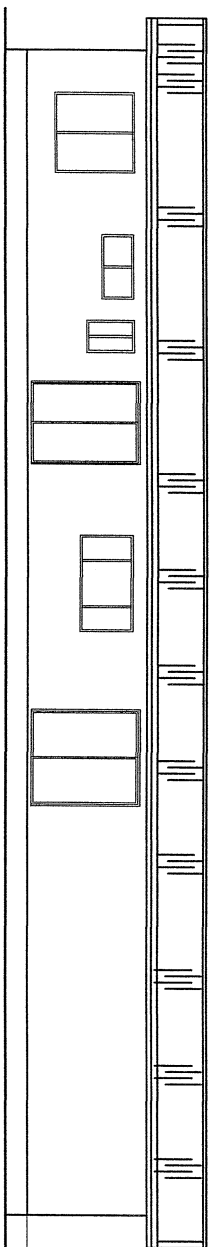

REAR ELEVATION

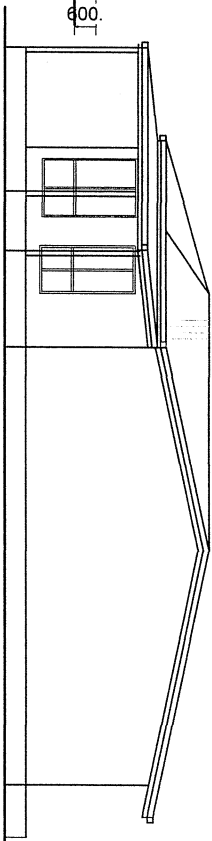

SIDE ELEVATION

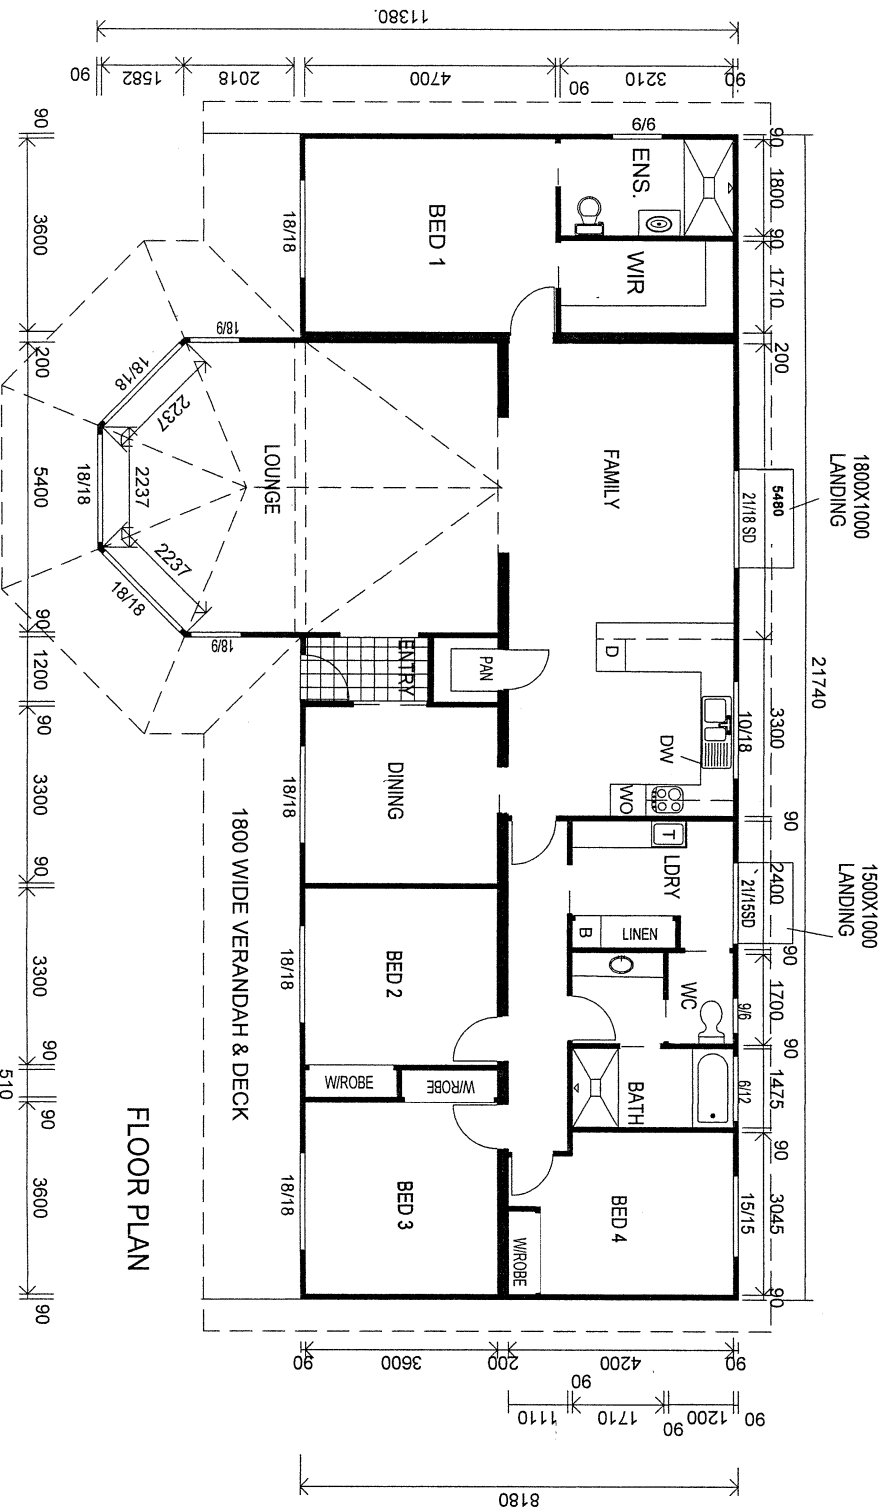

RIVERGUM

© COPYRIGHT

CLIENT
LOCATION

AREA = 196.28 sq m
SCALE 1:100
DATE
SHEET 1 OF 1
BETTERLOOK HOMES PTY. LTD. 156 Hammond Ave Wagga Wagga 2650 Ph. 02 69213133