


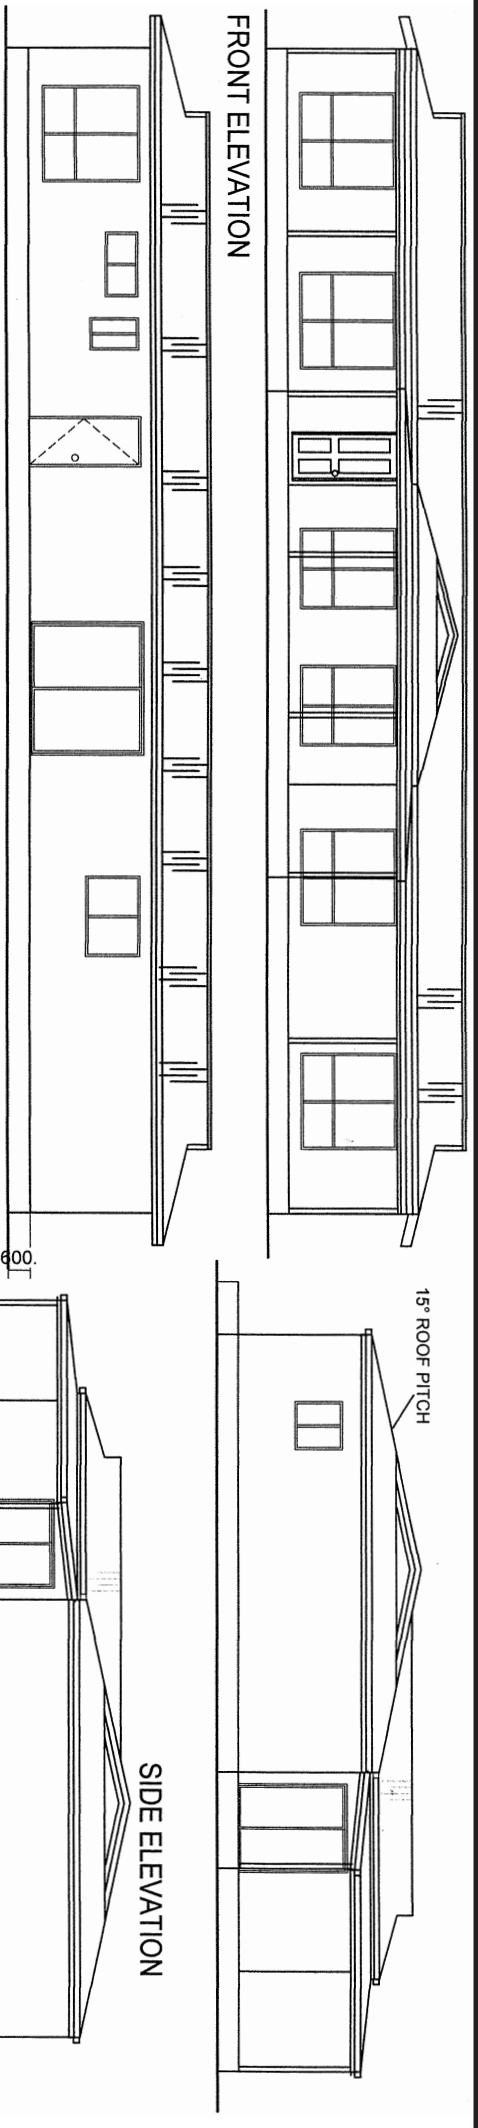


FRONT ELEVATION

REAR ELEVATION

SIDE ELEVATION

15° ROOF PITCH

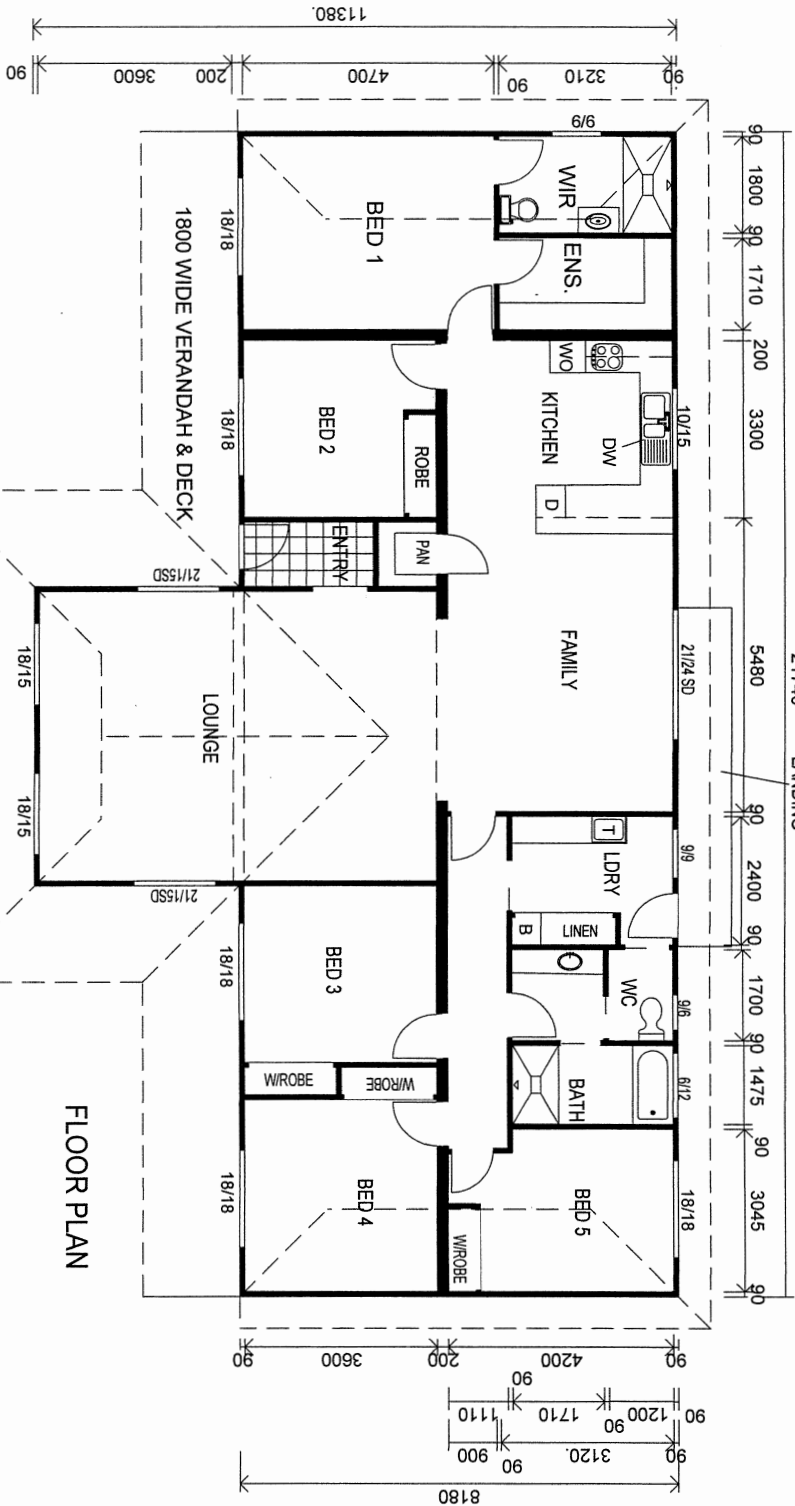

FLOOR PLAN

RIVERGUM SP

© COPYRIGHT

CLIENT
LOCATION

BETTERLOOK HOMES PTY. LTD.

165 Hammond Ave.
Wedgefield 2350
Ph. 02 69213153

AREA = 198 sq m
SCALE 1:100
DATE
SHEET 1 OF 1