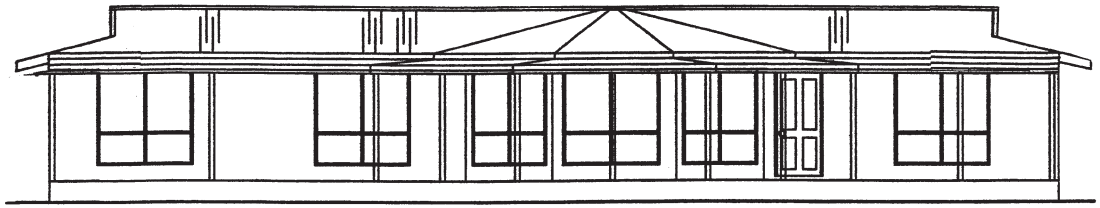

FRONT ELEVATION

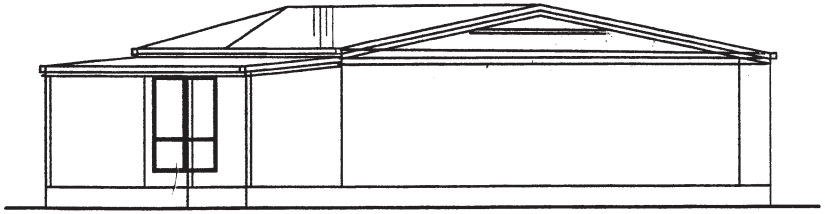

SIDE ELEVATION

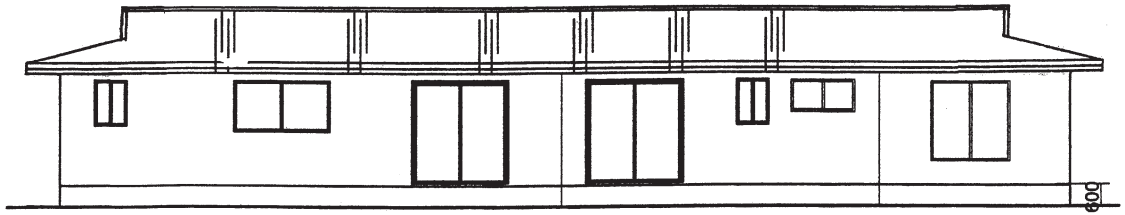

REAR ELEVATION

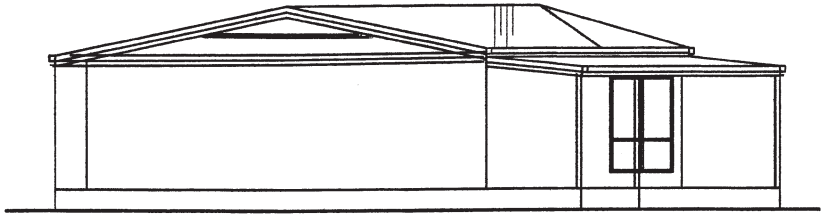

SIDE ELEVATION

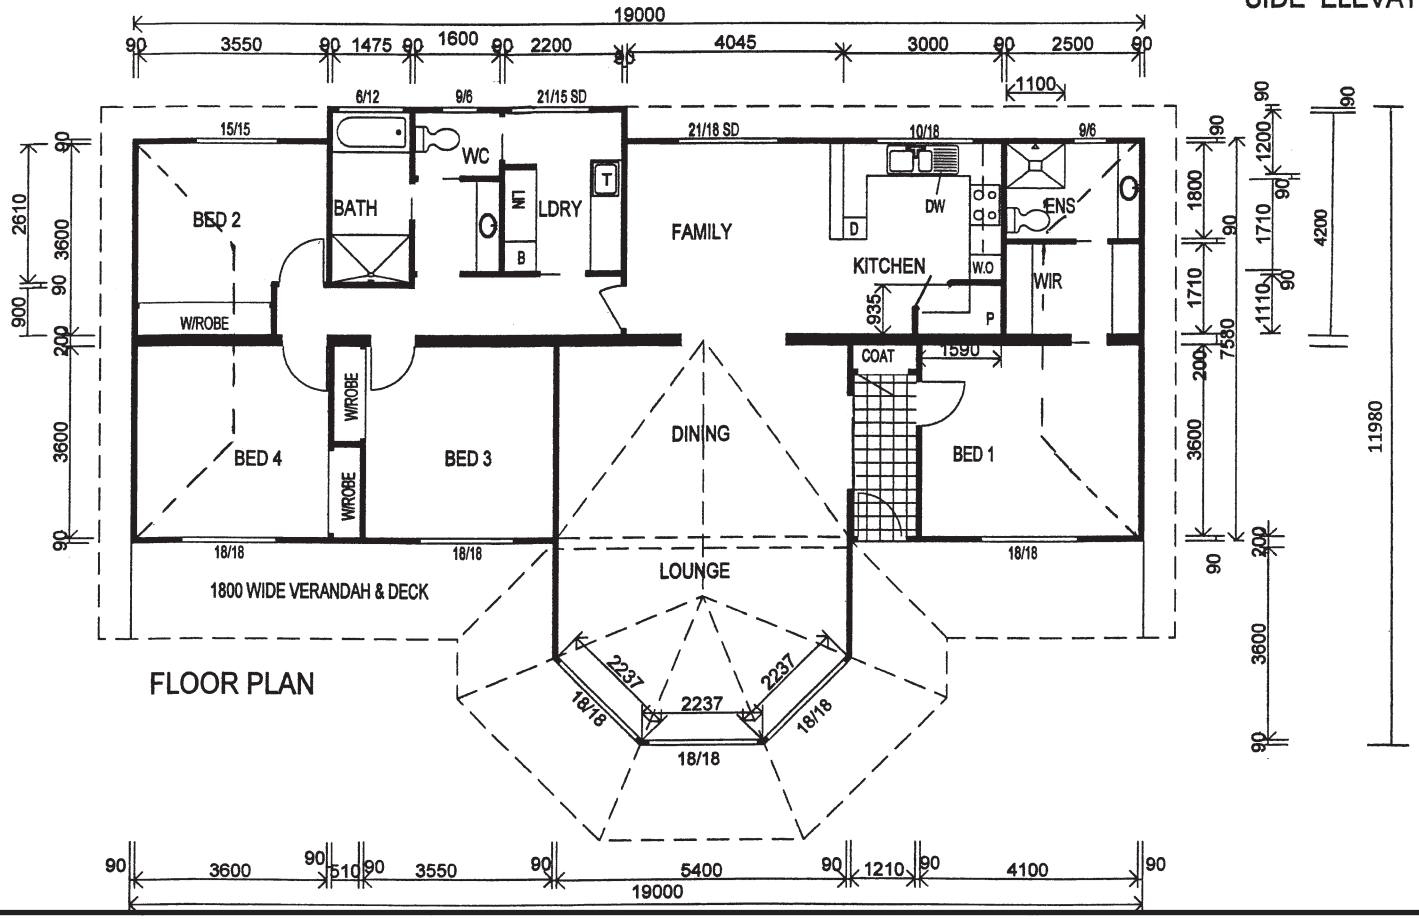

FLOOR PLAN

BRUSHBOX S.P 2

22

© COPYRIGHT

CLIENT

LOCATION

AREA = 166.2 sq m

SCALE 1:100

DATE

SHEET 1 OF 1

BETTERLOOK HOMES

BETTERLOOK HOMES PTY. LTD.
156 Hammond Ave.
Wagga Wagga 2650
Ph. 02 69213133